Ø110mm PVC Pipes thru' Concrete Bollard Footer
Bollard Footer
19mm Crushed Stone Bed
Masonary Manhole
Ø110mm French Drain Pi

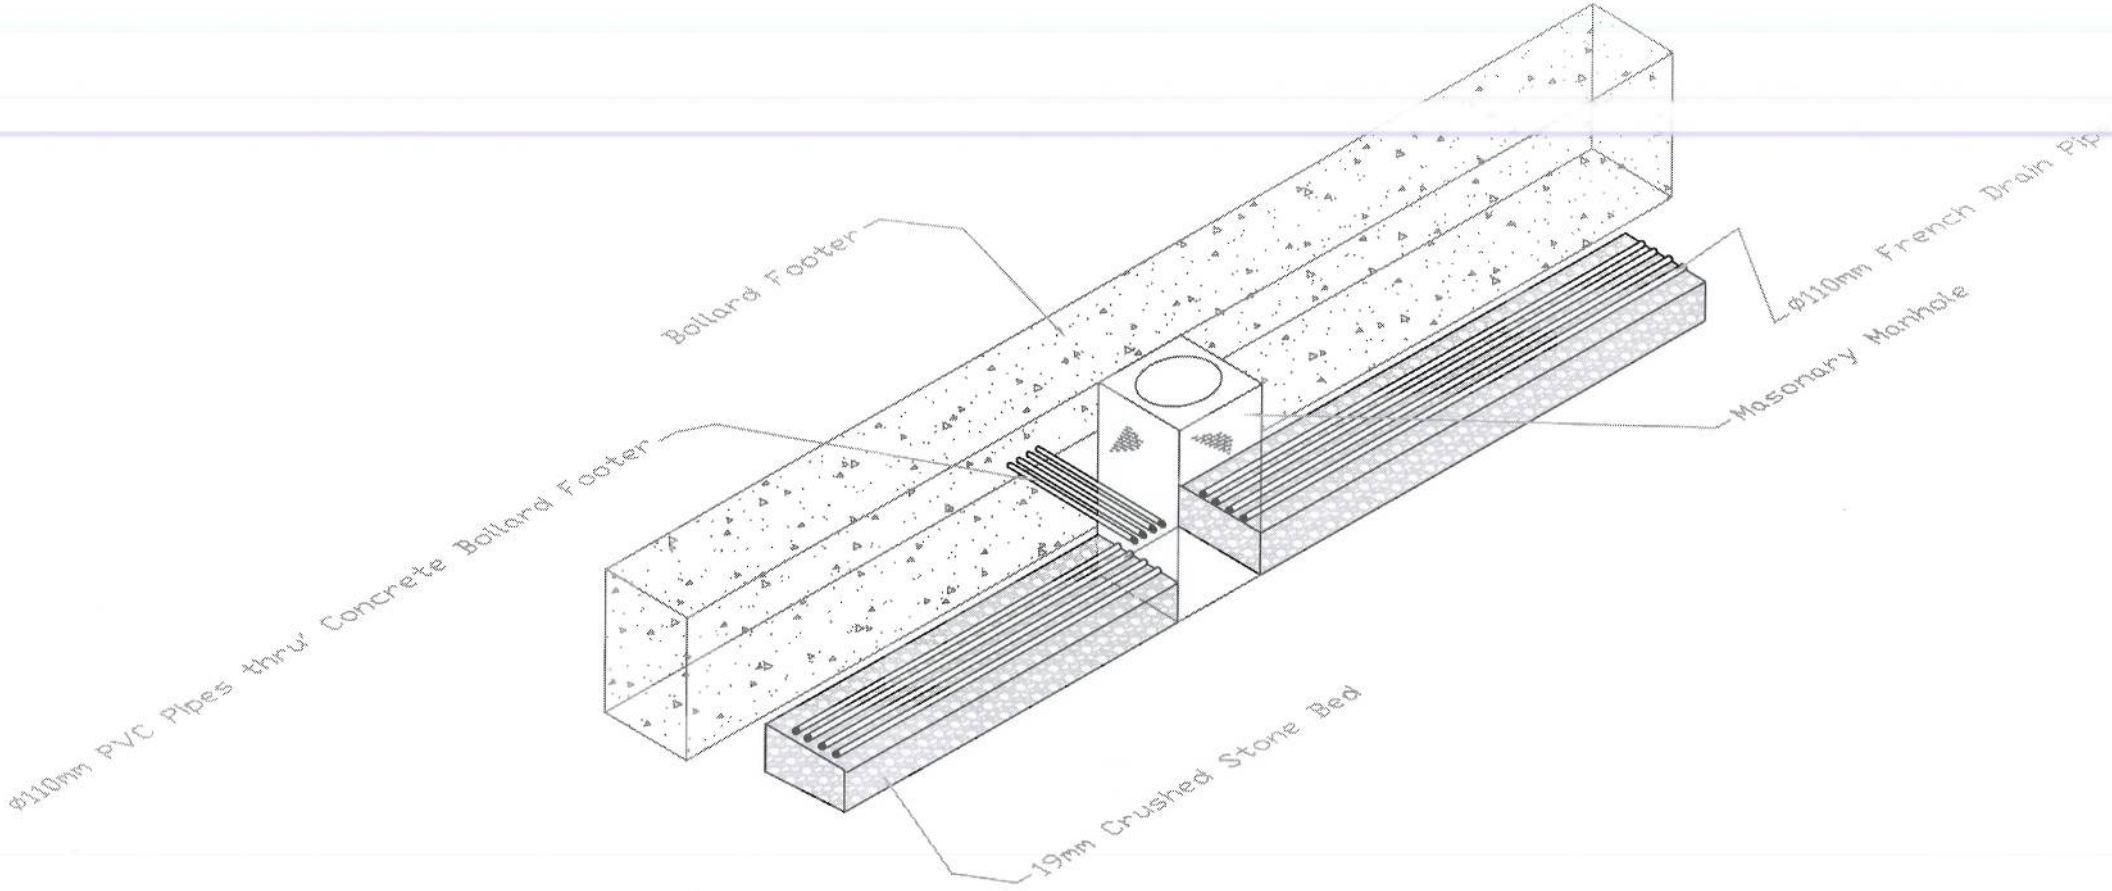
Bollard Footer
Ø110mm PVC Pipes thru' Concrete Bollard Footer
Ø110mm French Drain Pip
Masonary Manhole
19mm Crushed Stone Bed

Bollard Footer
Spillway & Concrete Channel to tie into
existing Stormwater Culvert going under
Reddam Road

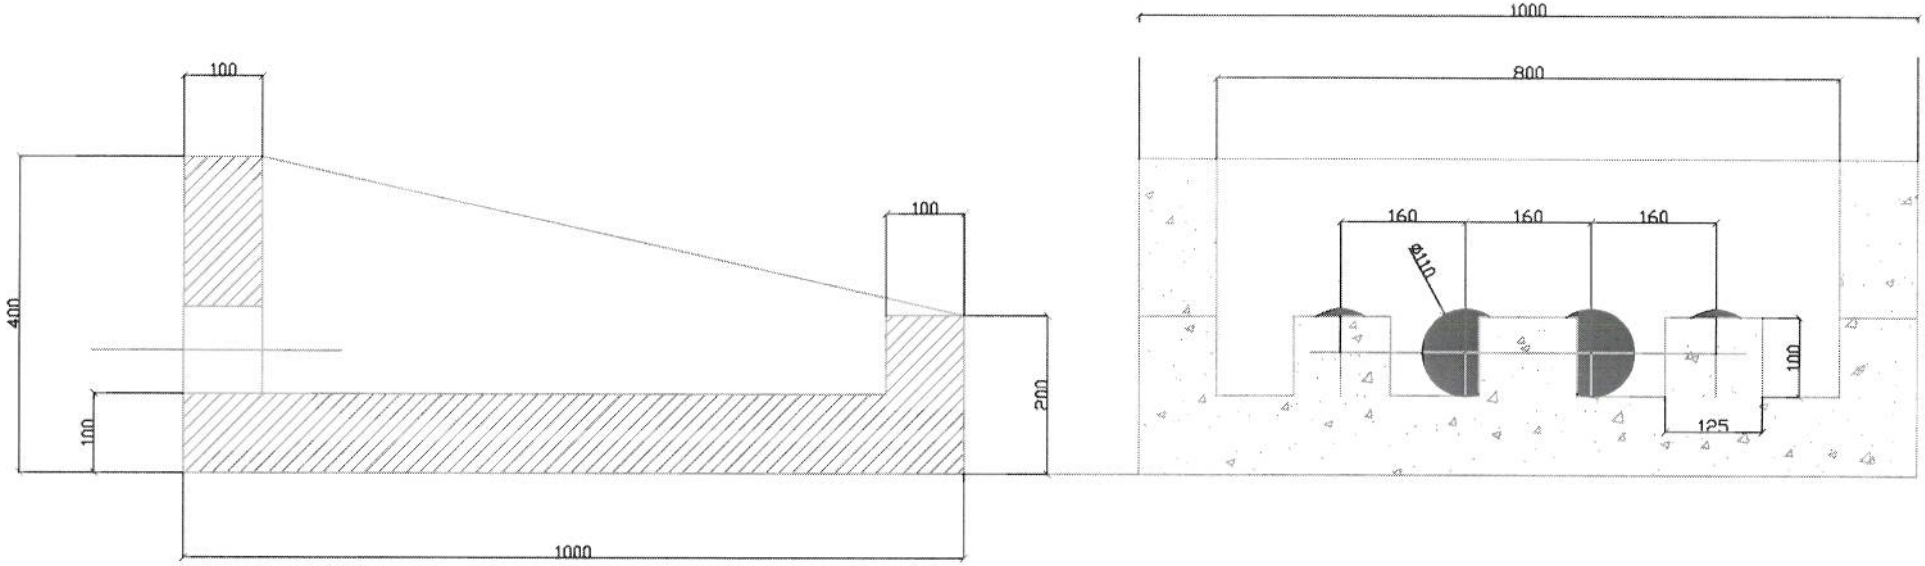

SPILLWAY DETAIL.

Scale 1:100